General Site Plan

Planters constructed of
2mm and 3mm Zintec Steel
25 x 25 x 3 SHS
20∅ x 3 Tube

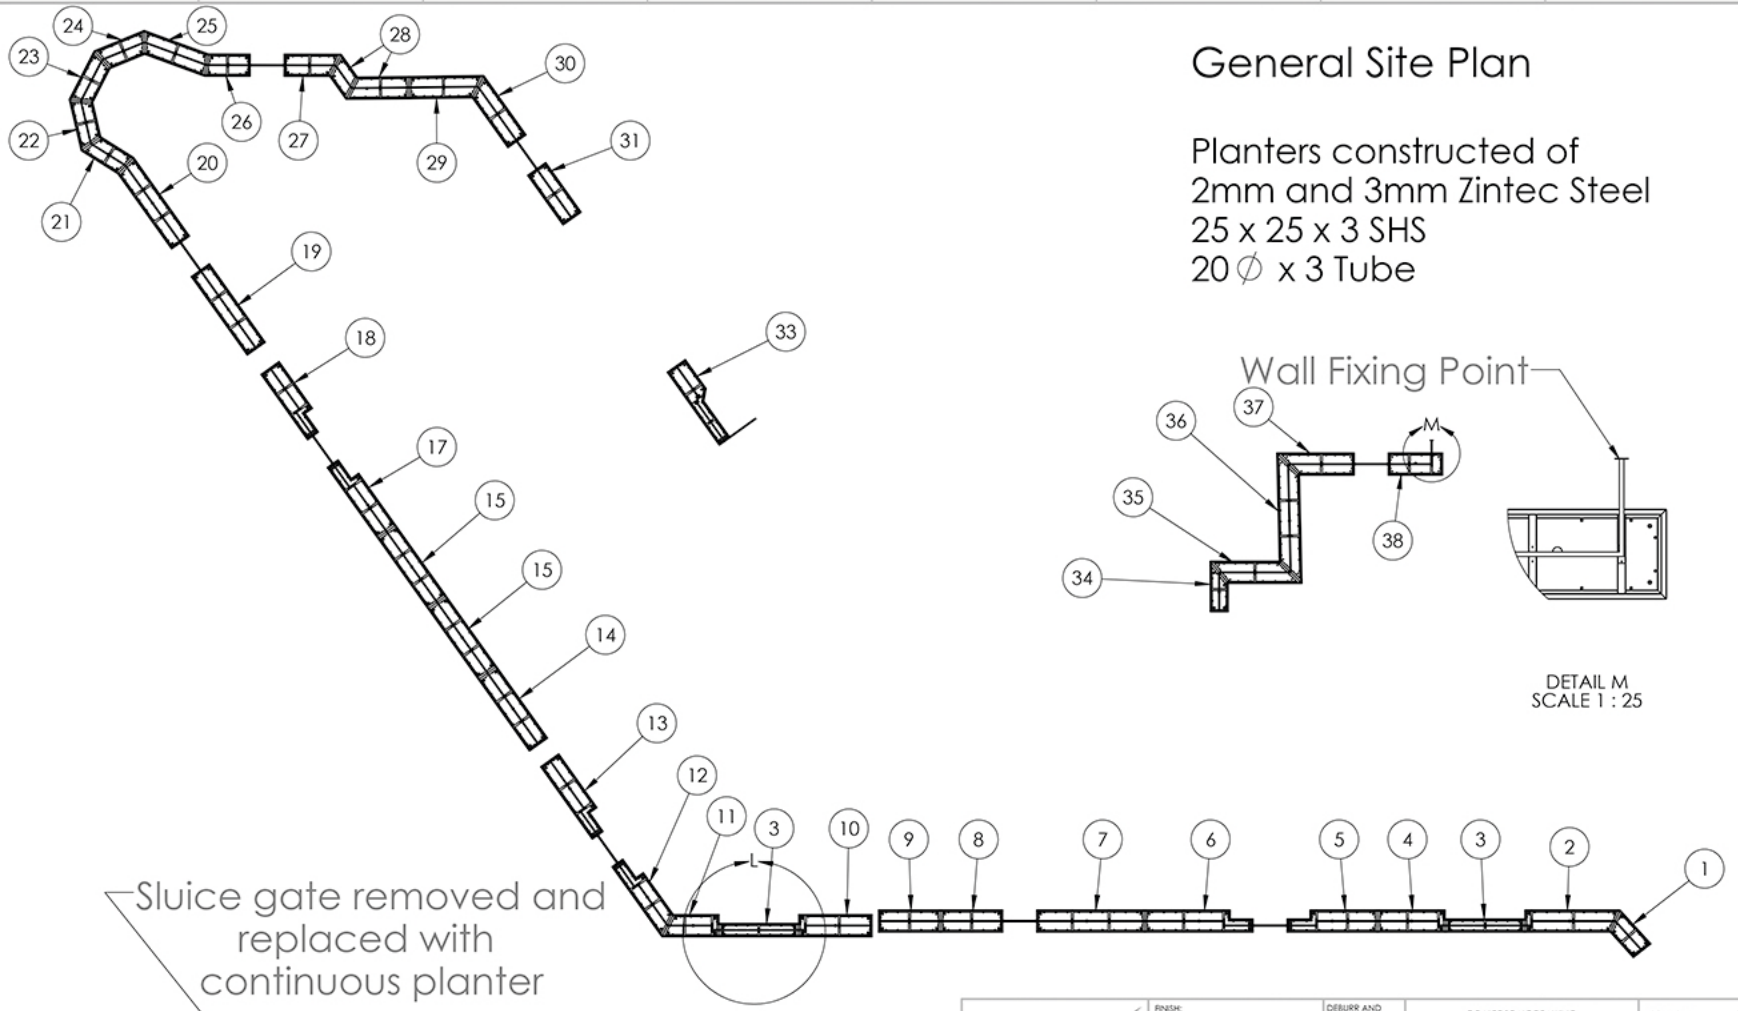

DETAIL M
SCALE 1 : 25

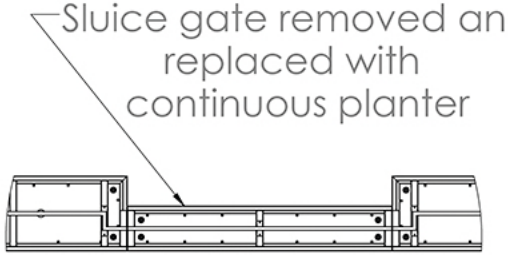

DETAIL L
SCALE 1 : 30

IOTA			FINISH: TBC		DEBURR AND BREAK SHARP EDGES	DO NOT SCALE DRAWING / REVISION 2
						IOTA - 346
	NAME	SIGNATURE	DATE			TITLE: Ashley Gardens
DRAWN	GR		12/09/18			
CHK'D						
APPV'D						
MFG				MATERIAL:		
Q.A				See Above		DWG NO. 346-MainAssy1 / A3
3rd Angle				WEIGHT:		SCALE:1:250 / SHEET 1 OF 5