DELTA DUAL V3 +
DELTA V3 BATTERY BACKUP

1. Seperate 16 AMP RCBO's
2. DELTA V3 Battery Backup
3. 13AMP Non-switched Fused Spurs
4. DELTA MS500/DELTA MS500 Fire Retardant
5. DELTA 695 Chamber-

   Compatible with DELTA Dual V3/V4 and V6 Sump Pump Stations
6. 50mm Cable Duct (All changes of direction to be formed with 45 elbows or long radius bends
7. Discharge Pipe
8. DELTA MS20
9. Insulation
10. Screed

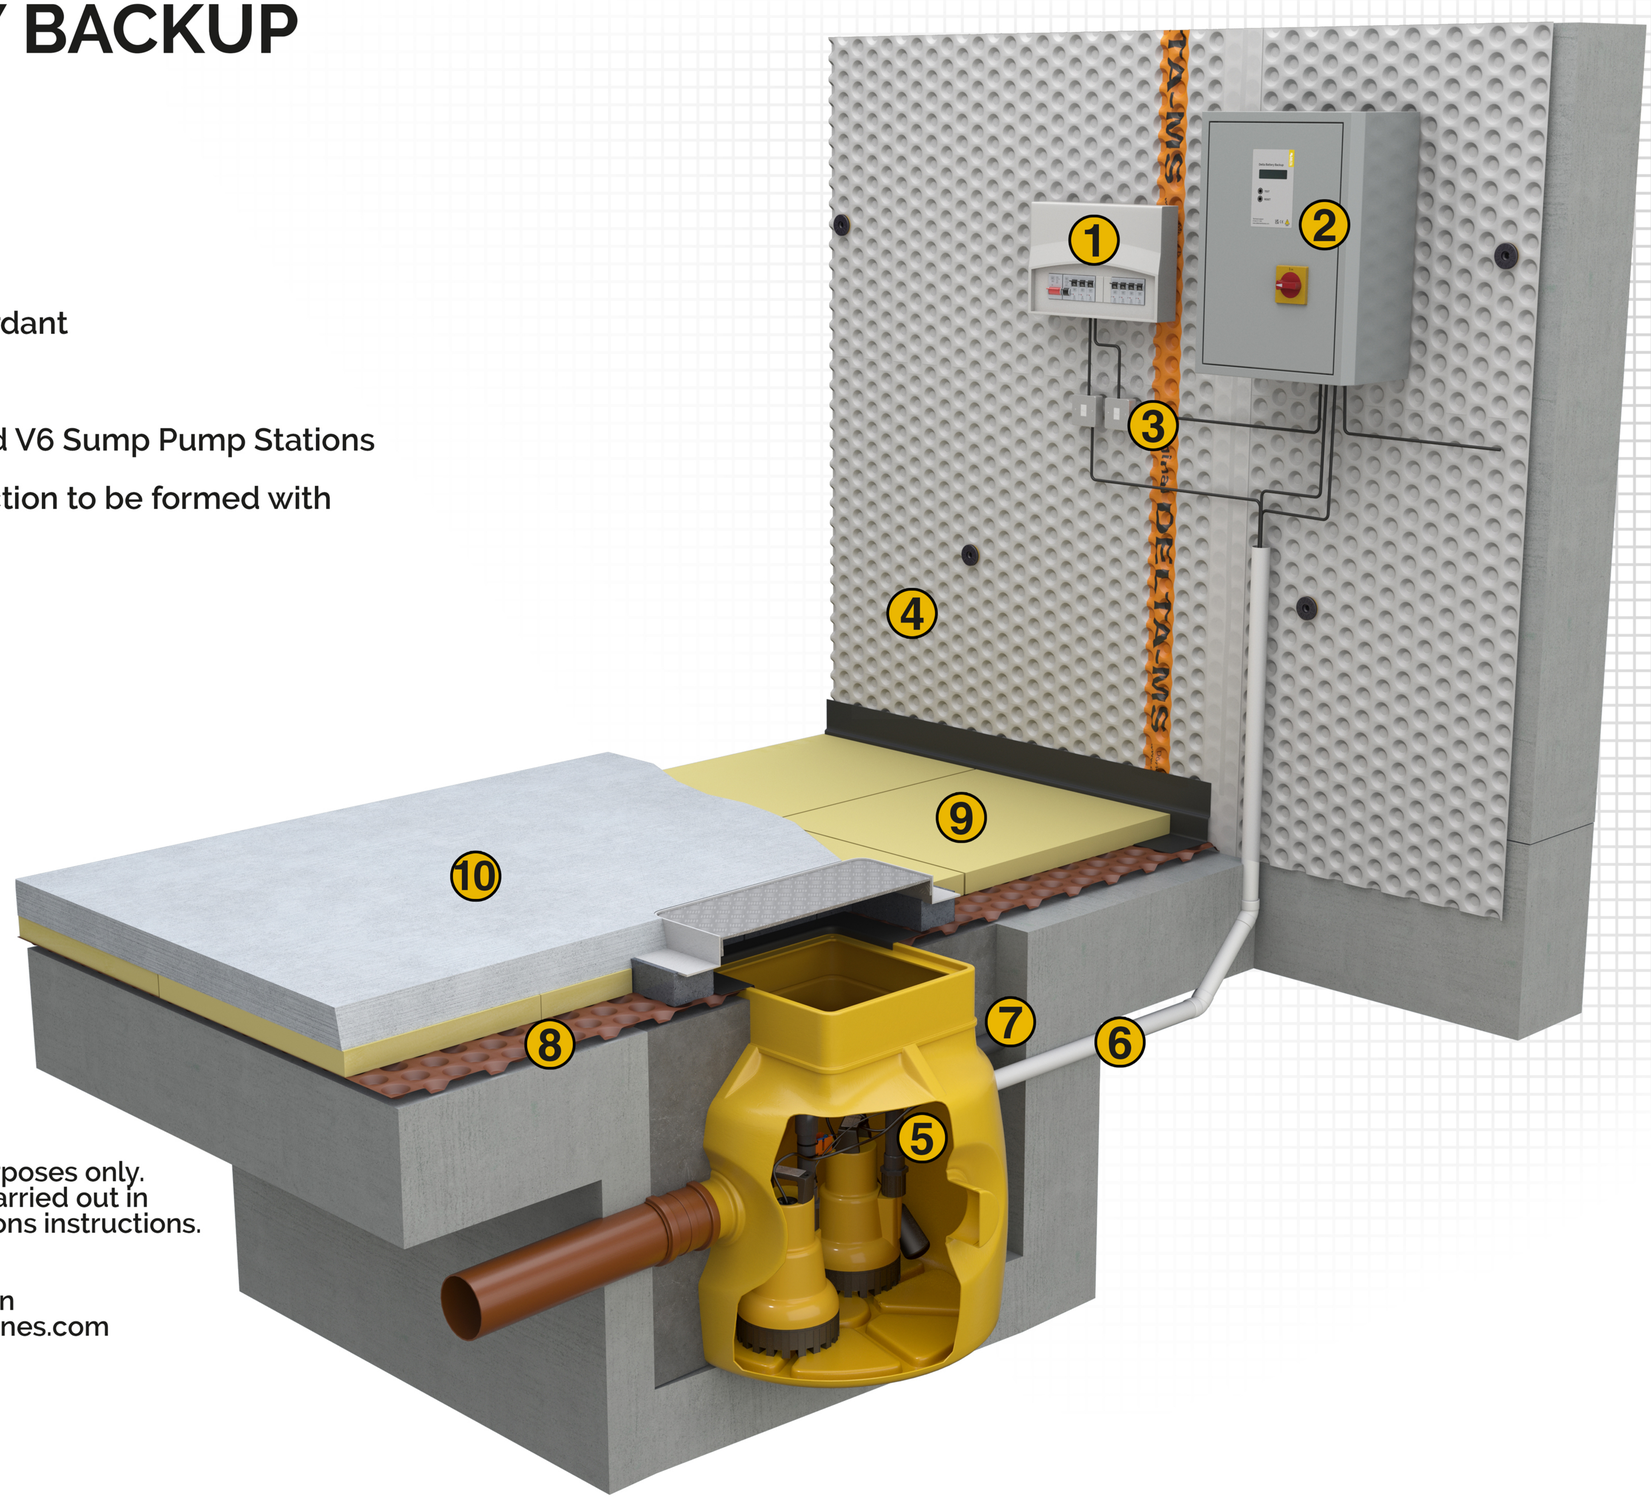

Drawing Note: This drawing is for illustrative purposes only. Drawing is NOT to scale. All installations to be carried out in strict accordance with manufacturer's installations instructions.

For further assistance contact Delta Technical on 01992 523 523 or email technical@deltamembranes.com

DELTA MEMBRANES

01992 523523 | info@deltamembranes.com | www.deltamembranes.com