GOLD STANDARD FLOOD RESISTANCE (DELTA DUALV3/HIGH LEVEL ALARM + V3 PLUS BATTERY BACKUP)

1. RC Slab
2. Removable finishes below dado rail
3. DELTA 695 Chamber -
   Dual V3/V4 or V6 Sump & Pump Station
4. Tiles over resin bonded screed/
   DELTA water based epoxy
5. Floor Gully
6. DELTA Perimeter drainage channel
7. Metal Stud Dry Lining
8. Removable Tape Joint
9. 2 x Coats NB1 Grey Slurry
10. Repair Mortar Plus Pointing and Fillet
11. DELTA MS500/DELTA MS500 Fire Retardant
12. DELTA MS20
13. Floor Insulation

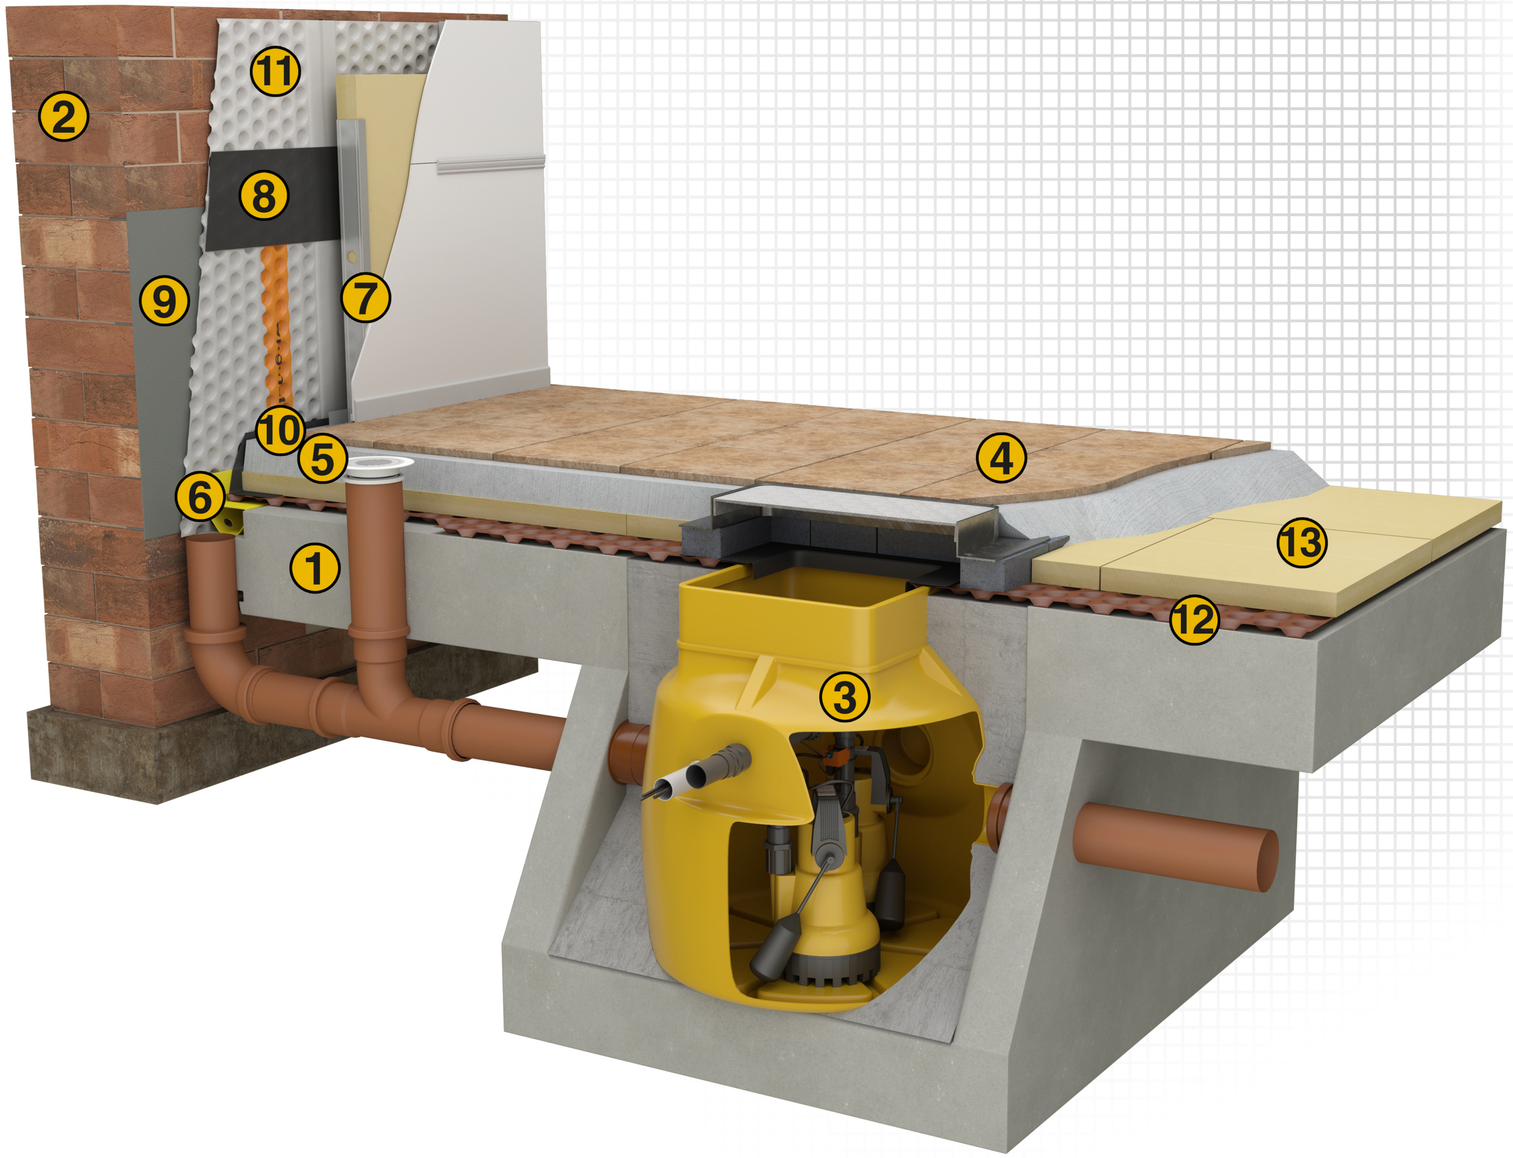

Drawing Note: This drawing is for illustrative purposes only. Drawing is NOT to scale. All installations to be carried out in strict accordance with manufacturer's installations instructions.

For further assistance contact Delta Technical on 01992 523 523 or email technical@deltamembranes.com

DELTA MEMBRANES

01992 523523 | info@deltamembranes.com | www.deltamembranes.com